GALWAY INFIRMARY

GH2/6

Plans and Drawings of Galway Infirmary 1859

Ground Plans

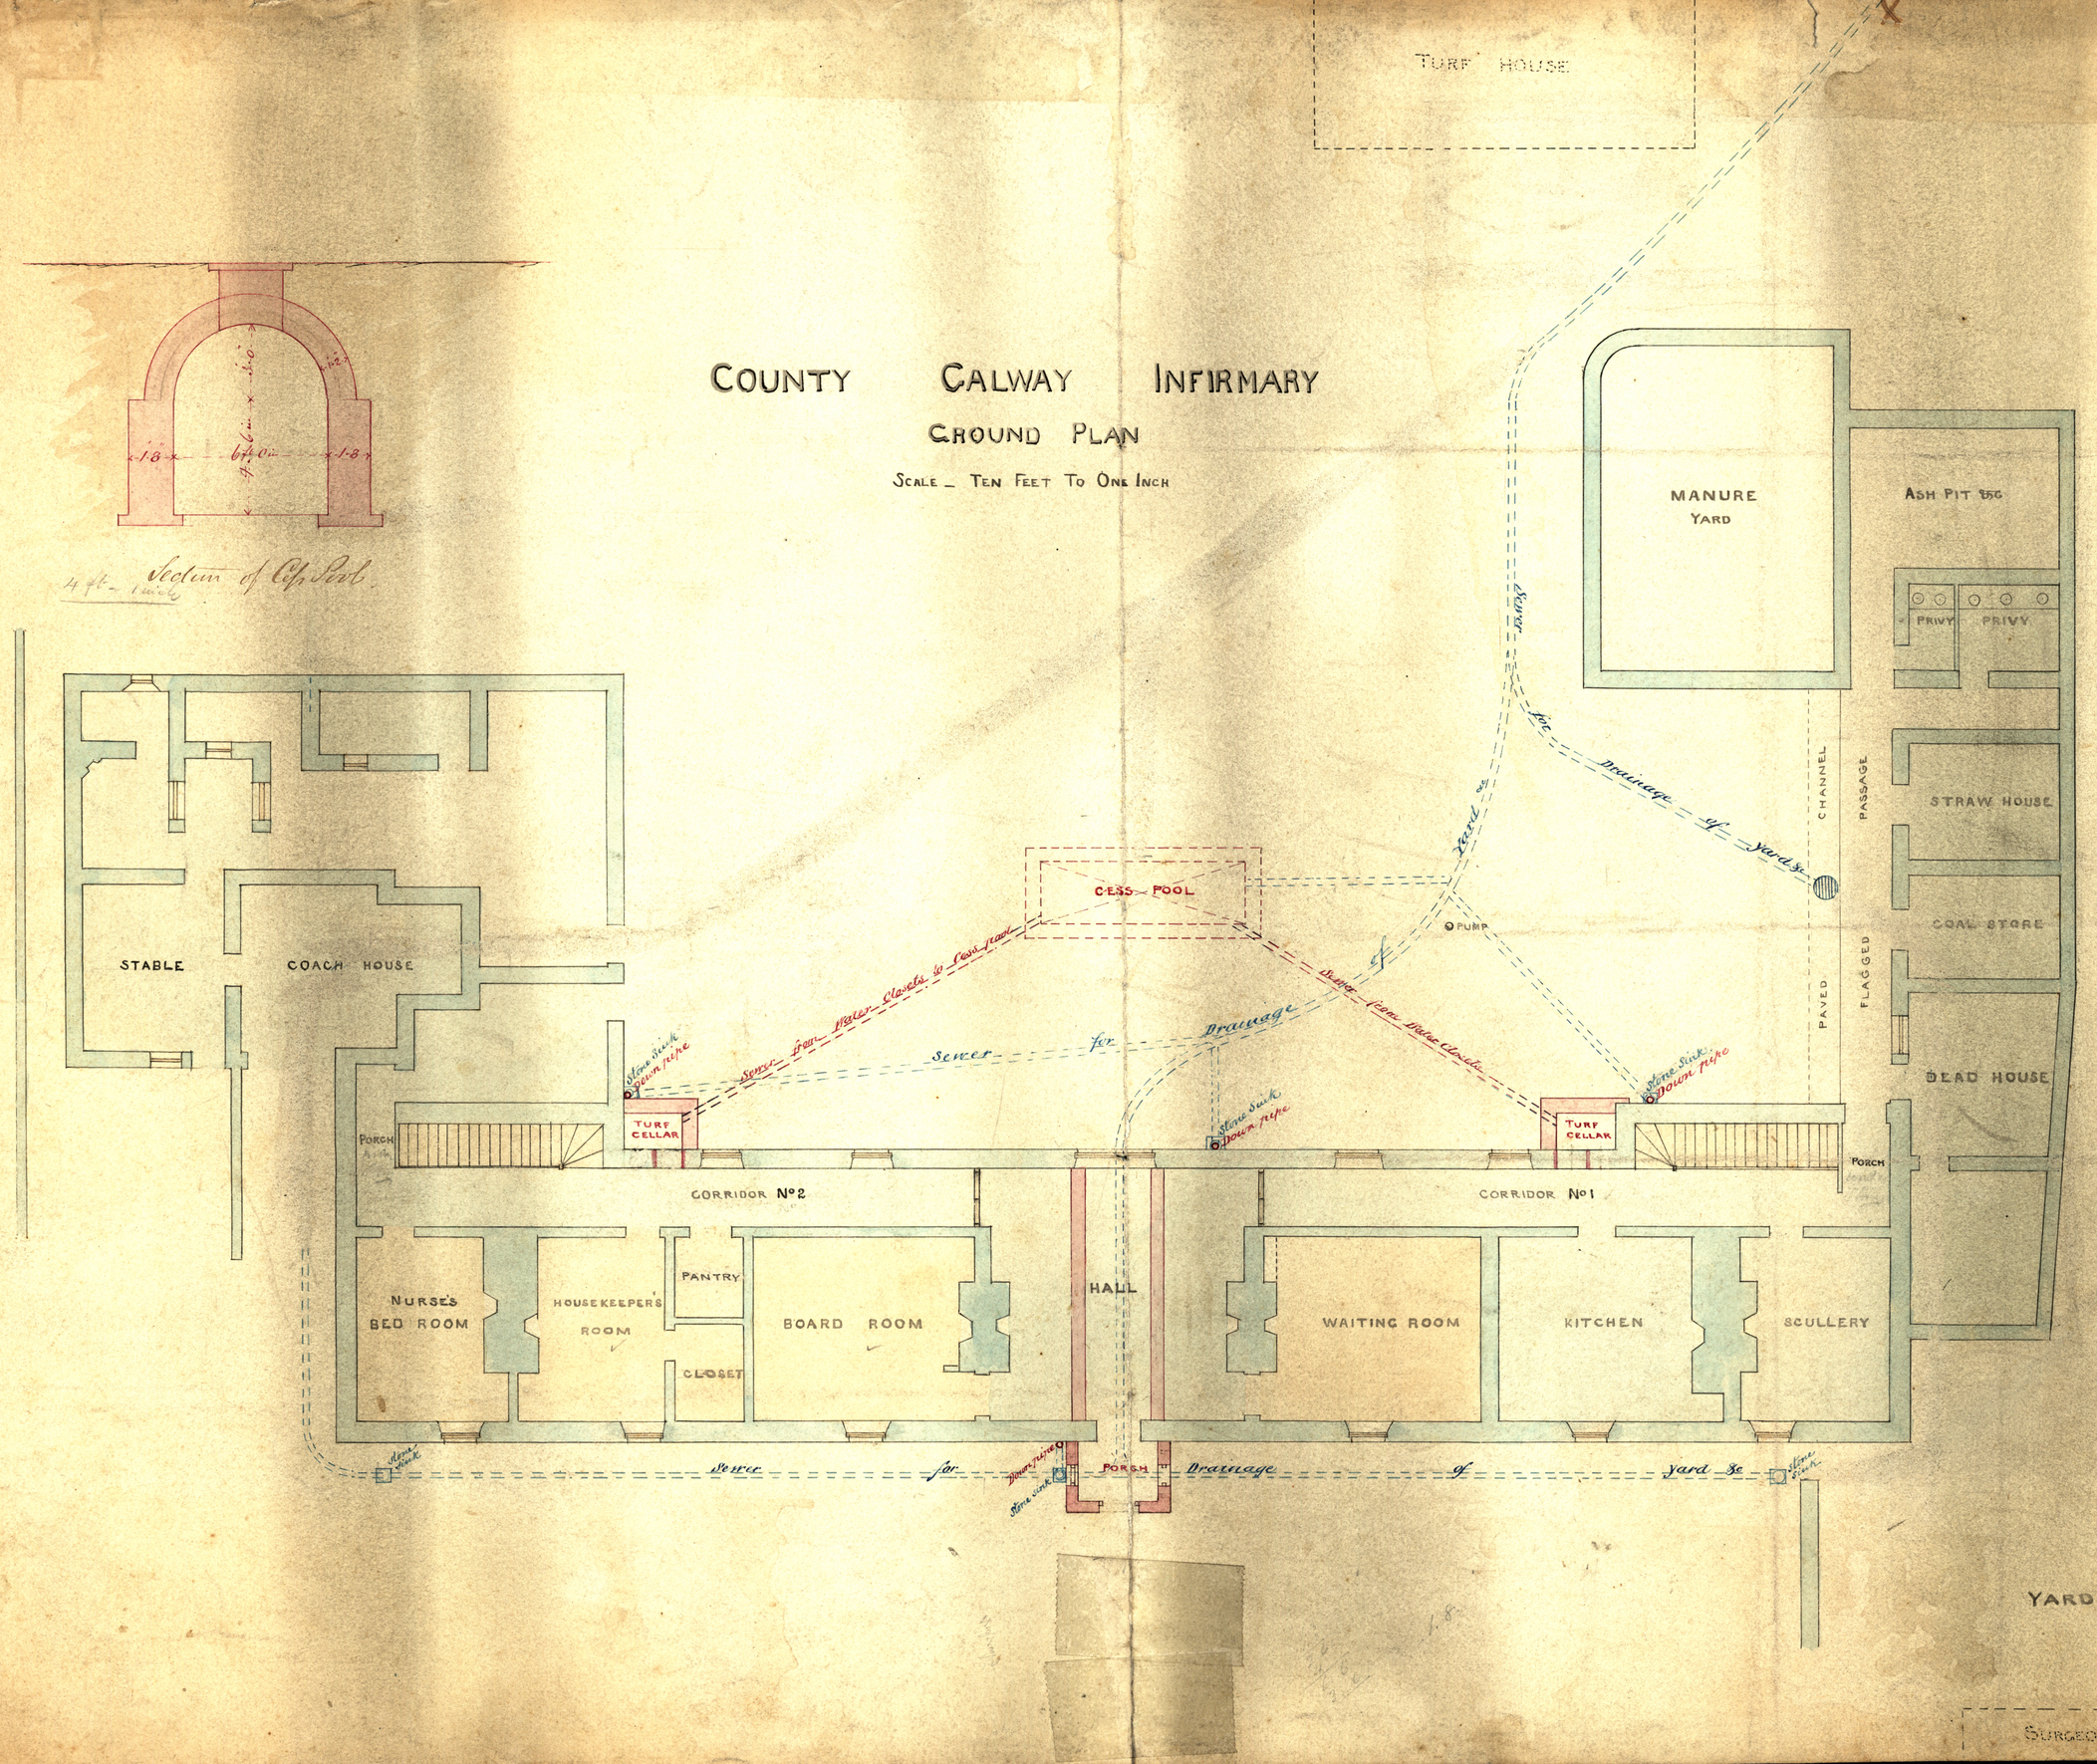

Saml U Moberly
August 1859

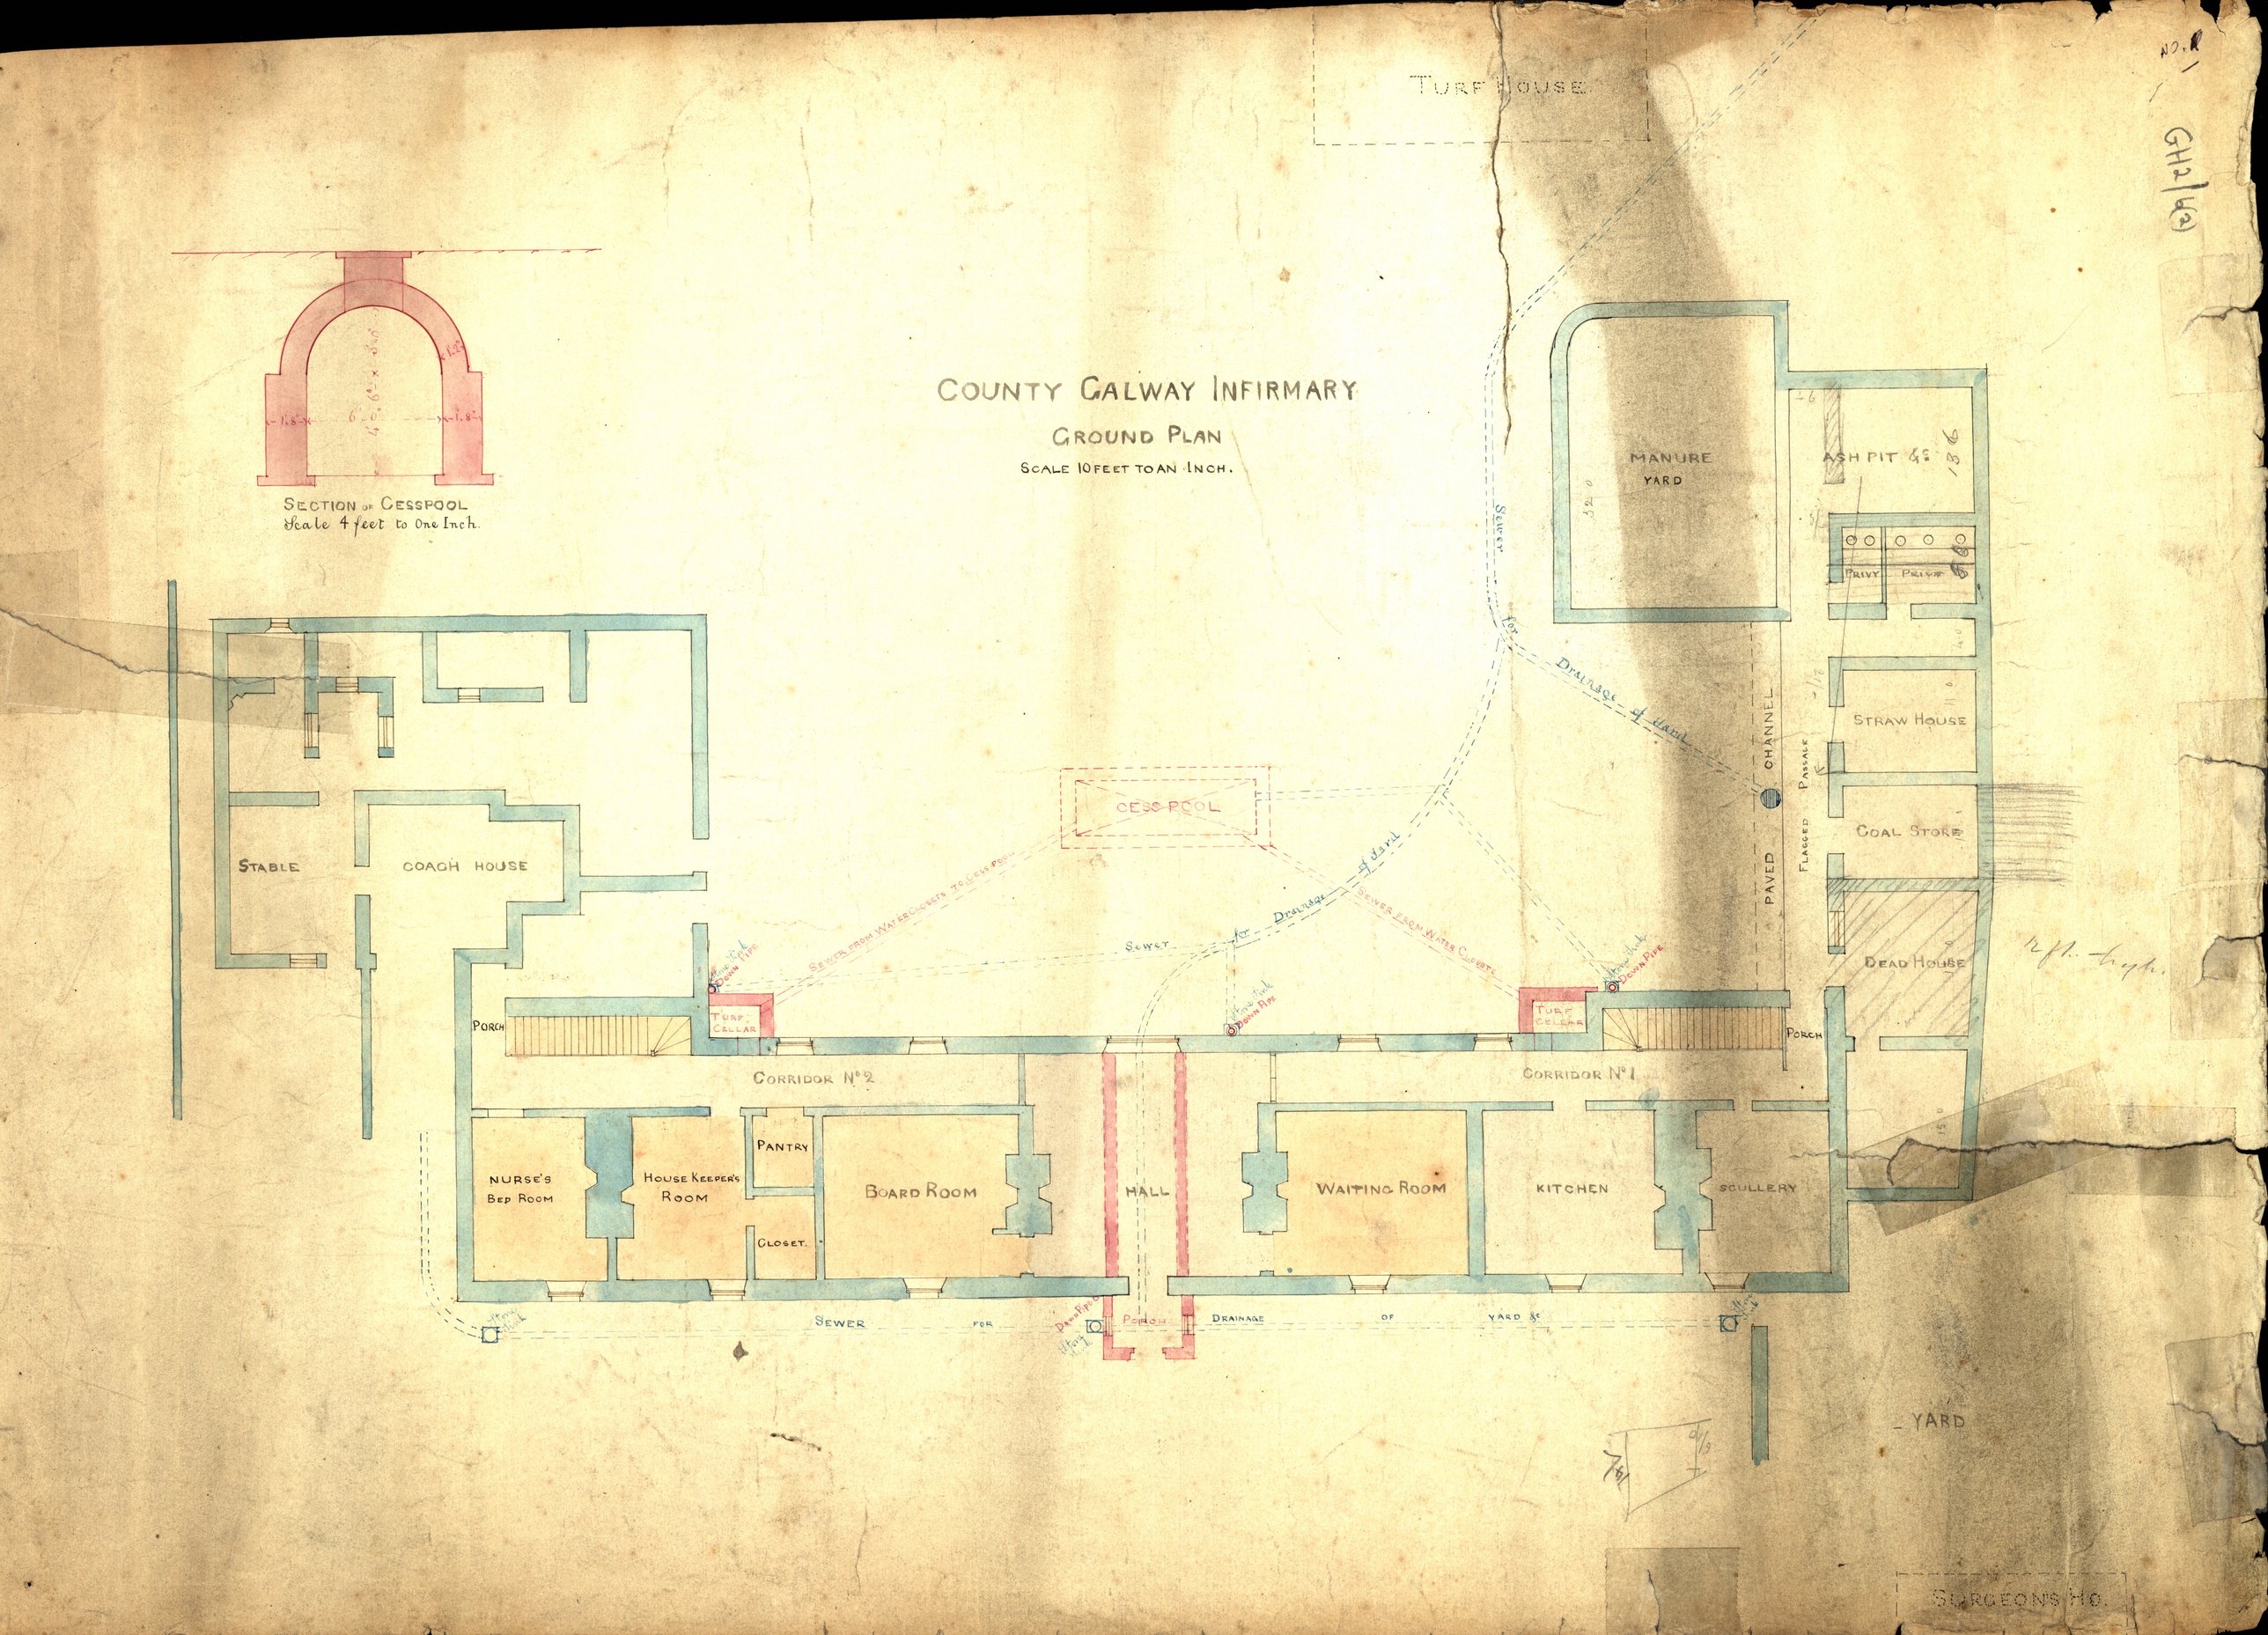
COUNTY GALWAY INFIRMARY
GROUND PLAN
SCALE 10 FEET TO AN INCH.
SECTION OF CESSPOOL
Scale 4 feet to One Inch.
TURF HOUSE
MANURE YARD
ASH PIT &c
PRIVY
PRIVY
STRAW HOUSE
COAL STORE
DEAD HOUSE
CHANNEL
PAVED
FLAGGED PASSAGE
SEWER
Drainage of Yard
CESS POOL
SEWER FROM WATER-CLOSETS TO CESS POOL
SEWER FROM WATER CLOSETS
SEWER for Drainage of Yard
DOWN PIPE
TURF CELLAR
PORCH
CORRIDOR No 2
CORRIDOR No 1
NURSE'S BED ROOM
HOUSE KEEPER'S ROOM
PANTRY
CLOSET.
BOARD ROOM
HALL
WAITING ROOM
KITCHEN
SCULLERY
STABLE
COACH HOUSE
SEWER FOR DRAINAGE OF YARD &c
YARD
SURGEONS HO.

Le Gobert Sefsmont